# ORCHARD SPRINGS-PHASE No. 1

Barrington
CONSULTING GROUP, INC.
9114 TYLER BOULEVARD MENTOR, OH 44060,
PHONE 440.205.1260 FAX 440.205.1262
www.BarringtonCGI.com

IRON PIN FOUND
IRON PIPE FOUND
5/8" X 30" "CAPPED" IRON PIN SET "NOVAK"
5/8" "CAPPED" IRON PIN FOUND IN MONUMENT "LDC"
LAKE COUNTY GIS MONUMENT

OHIO STATE PLAN COORDINATES
NORTH ZONE NAD 83 1986
ADJUSTMENT LAKE COUNTY
MONUMENTS 3062 & 3063

GRAPHIC SCALE
100 0 50 100 200
(IN FEET)
1 inch = 100ft.

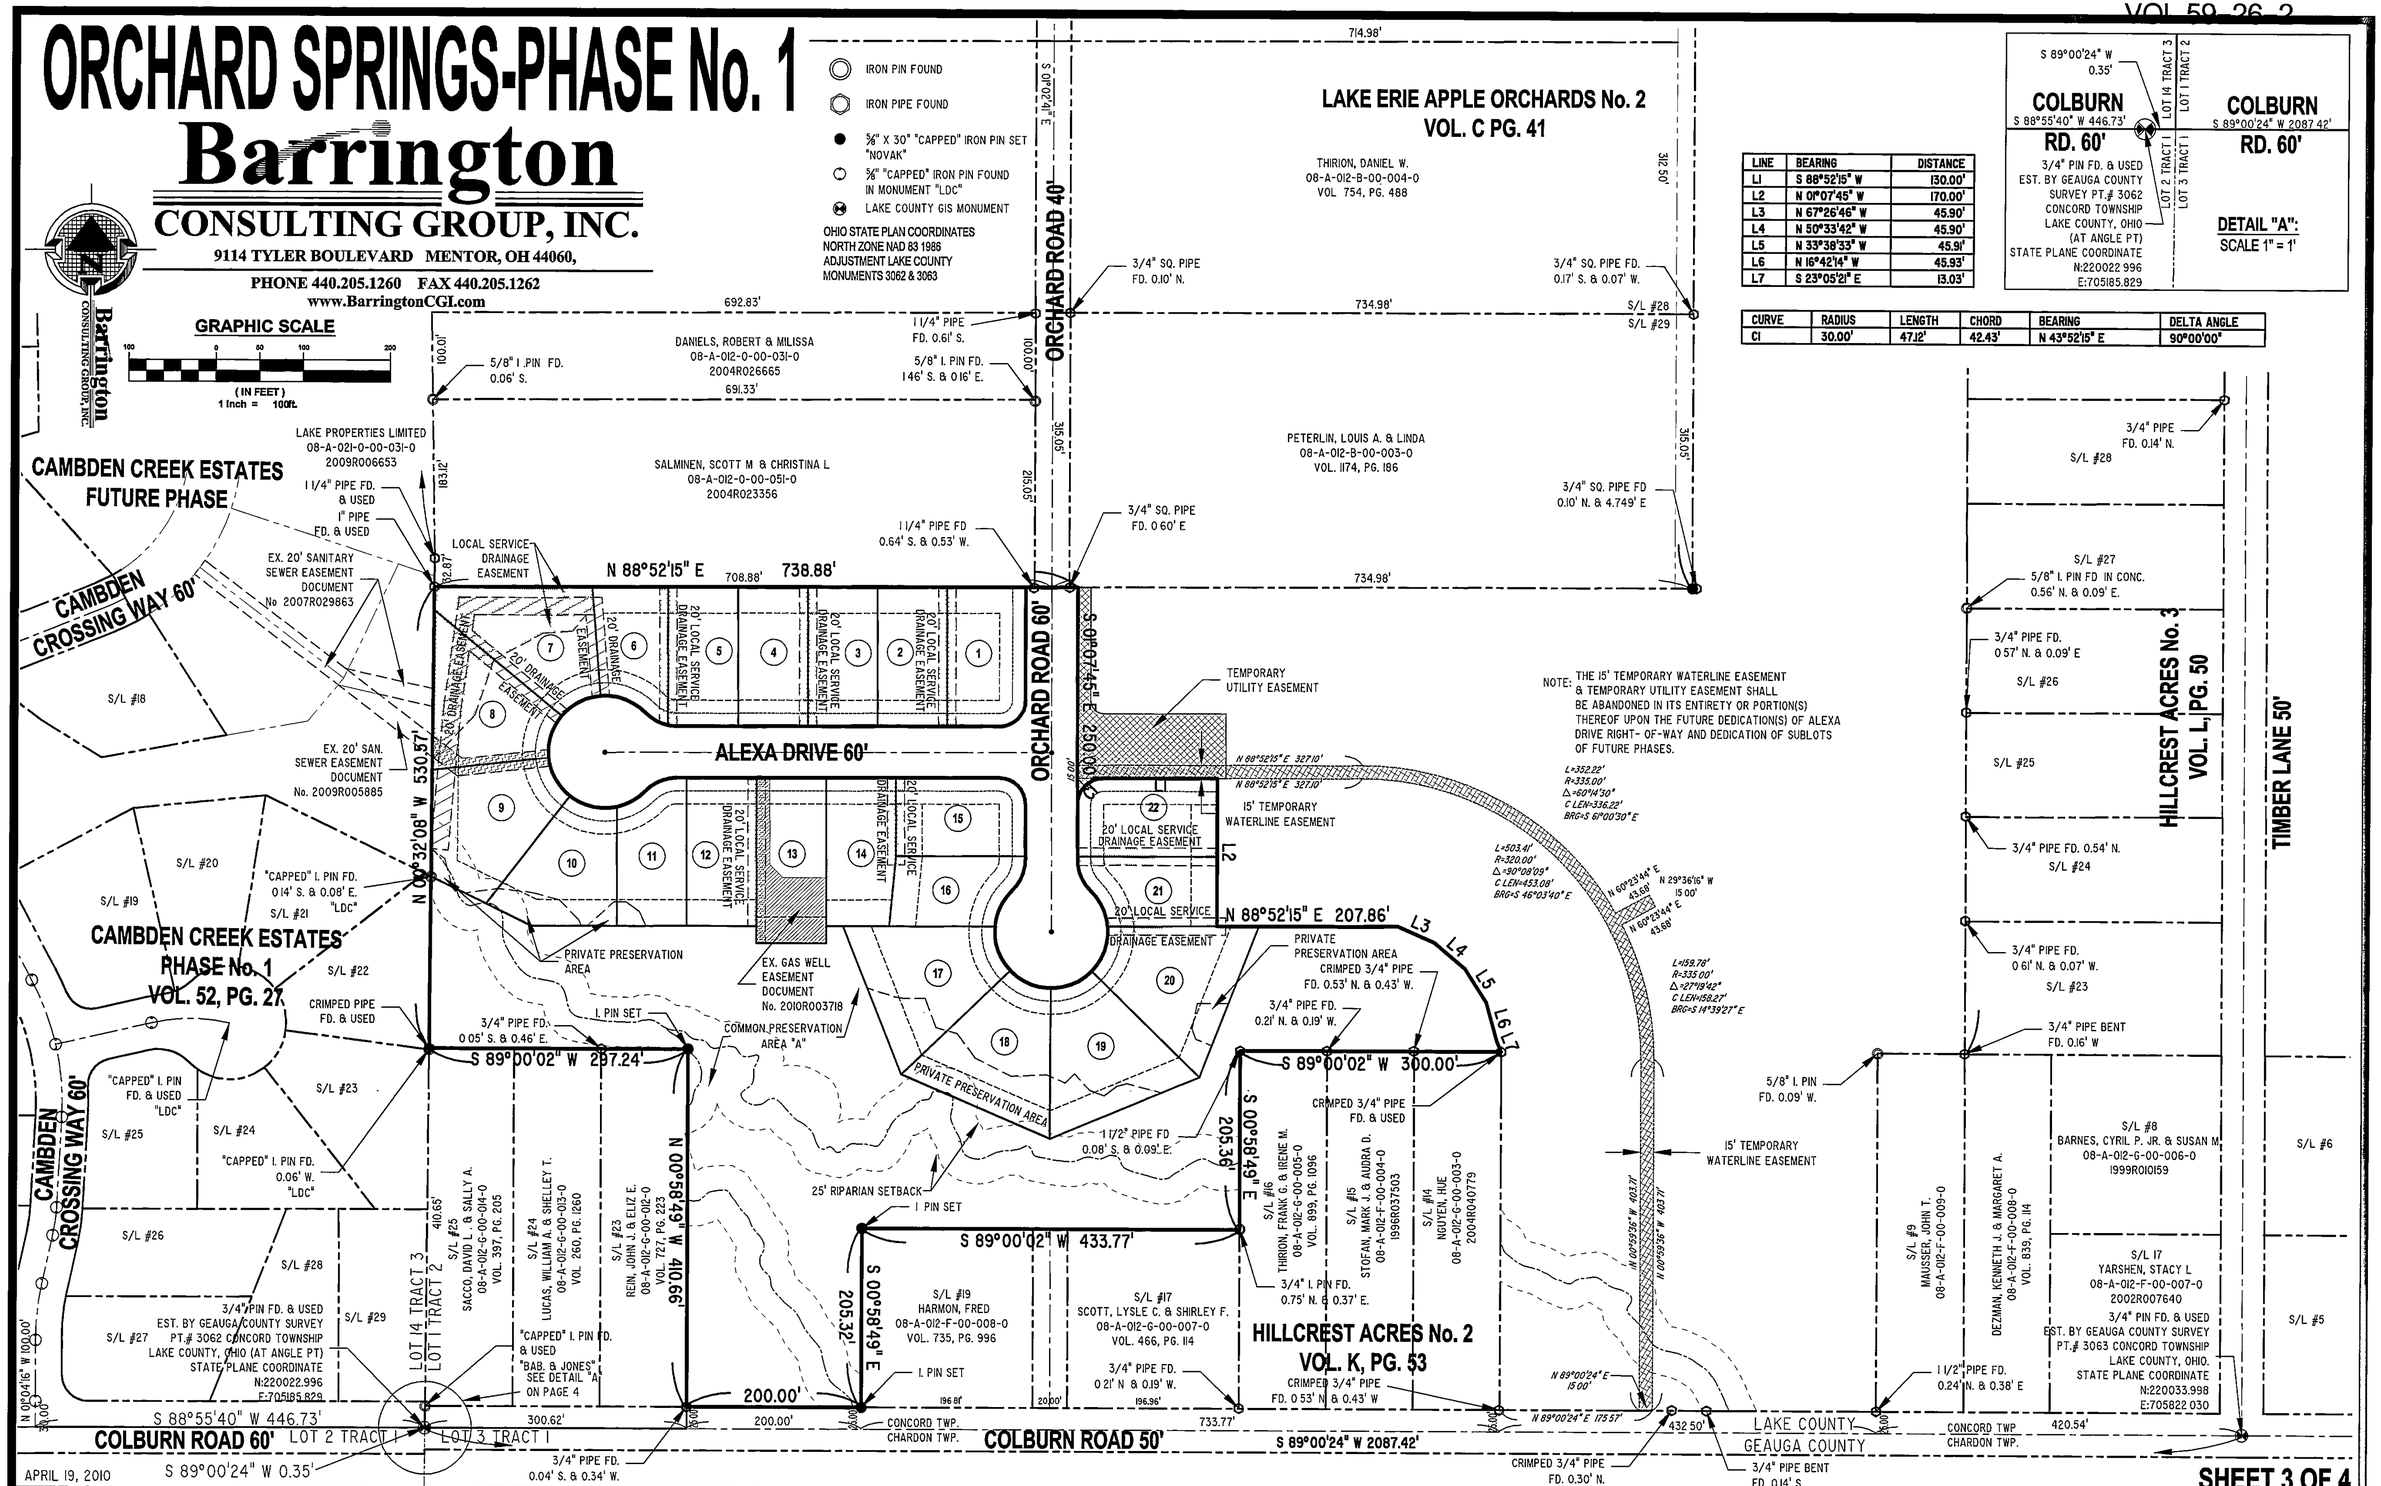


| LINE | BEARING | DISTANCE |
|---|---|---|
| L1 | S 88°52'15" W | 130.00' |
| L2 | N 0°07'45" W | 170.00' |
| L3 | N 67°26'46" W | 45.90' |
| L4 | N 50°33'42" W | 45.90' |
| L5 | N 33°38'33" W | 45.91' |
| L6 | N 16°42'14" W | 45.93' |
| L7 | S 23°05'21" E | 13.03' |

| CURVE | RADIUS | LENGTH | CHORD | BEARING | DELTA ANGLE |
|---|---|---|---|---|---|
| C1 | 30.00' | 47.12' | 42.43' | N 43°52'15" E | 90°00'00" |

DETAIL "A":
SCALE 1" = 1'

APRIL 19, 2010

SHEET 3 OF 4

08092